FilmL.A., Inc.
6255 W Sunset Blvd, 12th Floor
Hollywood, CA 90028
t: (213)977-8600 - f: (213)977-8601
www.filmla.com

Summary Information

Permit No: F00157246-B **Type of Permit:** FILMING **Release Date:** 10/17/2019

Production Company	NBCUNIVERSAL MEDIA, LLC A FULLY OWNED SUBSIDIARY OF COMCAST CORPORATION
Insured Company Name	NBCUNIVERSAL MEDIA, LLC A FULLY OWNED SUBSIDIARY OF COMCAST CORPORATION
Contact Phone No. 1	(212) 664-4444
Contact Phone No. 2	
Fax	30 ROCKEFELLER PLAZA
Address	NEW YORK, New York 10005
Production Title	DIRTY JOHN SEASON 2 EP 203
Type of Production	TV Drama

Producer	Nan Bernstein
Director	Kat Cadler
1st AD	Dan Lazarovitz
Production Manager	Jesse Sternbaum
FilmL.A. Coordinator	Cody Penwell
Location Manager	Richard DiPatri
Primary Phone	Office - 818-733-3124
Secondary Phone	Mobile - 323-854-6934
Location Assistant	N/A N/A
Primary Phone	Mobile - N/A
Secondary Phone	

Fees

Posting 300	$207.00
Posting Max	$1,242.00
LA CITY LANE AND STREET CLOSURE FEE	$312.00
FILMLA NON-REFUNDABLE FILM PERMIT RIDER FEE	$111.00
LA CITY FIRE SAFETY OFFICER	$1,944.00

Total Permit Fee $3,816.00

Number of Locations 1

NOT A PERMIT

FilmL.A., Inc.
6255 W Sunset Blvd, 12th Floor
Hollywood, CA 90028
t: (213)977-8600 - f: (213)977-8601
www.filmla.com

Summary Information — Location

Permit Number F00157246-B
Production Company NBCUNIVERSAL MEDIA, LLC A FULL...
Insured Company NBCUNIVERSAL MEDIA, LLC A FULL...
Production Title DIRTY JOHN SEASON 2 EP 203

Location Manager Richard DiPatri
Primary Phone Office - 818-733-3124
Secondary Phone Mobile - 323-854-6934

Location Address 21700 W Oxnard St, Los Angeles, CA 91367
Location Type Office Building
Prep Dates 10/15/2019 - 10/17/2019 06:00 - 18:00 3 days
Film Dates 10/18/2019 - 10/19/2019 09:00 - 02:00 1 day
Strike Dates 10/21/2019 - 10/21/2019 06:00 - 18:00
Open or Closed to the Public Open

Generic Conditions
THE CONSUMPTION OF ALCOHOLIC BEVERAGES AND THE USE OF DRUGS, INCLUDING MARIJUANA, ON LOCATION BY ANY CAST, CREW, OR INVITED GUESTS IS STRICTLY PROHIBITED.
*Certain service and personnel fees required by jurisdictional agencies are not collected by FilmL.A. Any such fees must be paid directly to the appropriate agency, and a separate invoice will be provided to the permittee.
*LAFD UFSO: Company must contact FilmL.A. for extension of the Uniformed Fire Safety Officers' hours. During normal business hours, UFSO must also inform the LAFD Film desk of the extension.
Equipment staging and vehicles may park on one side of the street only.
Must Maintain 5' Clearance on Sidewalks/Walkways
Must maintain local/emergency access
No cast or crew parking on area streets
No interference with merchant activity.
No interference with vehicular or pedestrian traffic
Number of uniformed officers listed on the permit is a minimum requirement. Permittee remains responsible for deploying a sufficient number of uniformed officers to provide traffic and crowd control to ensure the safety of the film crew and the public.
Traffic control must be done in accordance w/MUTCD
Traffic Officers Required
Uniformed officers shall have a copy of the film permit in their possession and are required to confirm that all traffic control signage devices are in place.

Please see attached documents
U29209.pdf
Owensmouth Ave (WS curb) Oxnard (SS curb) & Califas (NS curb) - Dirty John (10-18-19 Rev 1).pdf

Equipment on Location

Type	Quantity
5 or 10 ton trucks	4
Cast/Crew vehicles	110
Cube Trucks	2
Generator	1
Honey Wagons	1
Motor Homes	1
Picture vehicles	5
Portable restrooms	2

Personnel on Location

Type	Quantity
Cast	5
Crew	65
Extras	45
LA City UFSO assigned	46163
Off-Duty/Retired LAPD Officer(s)	3

NOT A PERMIT

FilmL.A., Inc.
6255 W Sunset Blvd, 12th Floor
Hollywood, CA 90028
t: (213)977-8600 - f: (213)977-8601
www.filmla.com

Summary Information — Location

Permit Number F00157246-B
Production Company NBCUNIVERSAL MEDIA, LLC A FULL...
Insured Company NBCUNIVERSAL MEDIA, LLC A FULL...
Production Title DIRTY JOHN SEASON 2 EP 203

Location Manager Richard DiPatri
Primary Phone Office - 818-733-3124
Secondary Phone Mobile - 323-854-6934

Semi Trucks	2
Stakebed Trucks	3
Trailers	2
Vans	4

Filming Activities Equipment on property; Equipment on sidewalk, in curb lane & across street; Interior Dialogue; Set Dressing - Law Firm; FOR NOTIFICATIONS - MATT HICKMAN - 323-547-9154; Filming on 7th Floor; Actors smoking ;

Special Effects: F/X Permit # U29209

Type	No. Times Per Day	No. Takes Per Take
Actors smoking	15 - 20	15 - 20

Description of F/X Scene: 1) UP TO ACTORS SMOKING ON CAMERA FOR CINEMATIC PURPOSES
2) INTERIOR SMOKE MACHINES W/FIRE ALARM BEING DISABLED

- HERBAL CIGARETTES
- SMOKE MACHINES

*UFSO REQUIRED

Jurisdiction **Political:** Los Angeles City - Council District 03 **Police:** Los Angeles Police **Fire:** Los Angeles City Department

Approvals

FILML.A. CLOSURES	Yulizza Ramirez
LOS ANGELES CITY DEPARTMENT OF PUBLIC WORKS	Ana Lima
LOS ANGELES CITY FIRE DEPARTMENT - FILM UNIT	Kanisha Leonard
LOS ANGELES CITY POLICE DEPARTMENT	Melissa Hernandez

Coordinator Note UFSO REQUIRED:
10/18-10/19; 0900-0200 (OVERNIGHT)

Coordinator Note RIDER B RELEASES THE REMAINING LOCATION

Parking
Base Camp 6100 Topanga Canyon Location Type : Blvd, Woodland Hills, CA, Other Location 91367
Crew Parking 6100 Topanga Canyon Blvd, Location Type : Woodland Hills, CA, 91367 Other Location

Posting "No Parking" signs S/S CALIFA ST., OWENSMOUTH WEST 300' FEET.
Approximate Footage 0 - 300 **Log Number** 258661
Date(s) 10/14/2019 to 10/15/2019 **Time(s)** 06:00 to 22:00

Posting "No Parking" signs W/S OWENSMOUTH., OXNARD TO CALIFA ST.
S/S OXNARD ST., VASSER TO OWENSMOUTH
N/S CALIFA ST., OXNARD ST. TO VASSER.
Approximate Footage more than 1800 **Log Number** 258663
Date(s) 10/16/2019 to 10/16/2019 **Time(s)** 00:00 to 00:00

Posting "No Parking" signs S/S CALIFA ST., OWENSMOUTH WEST 300' FEET.
Approximate Footage 0 - 300 **Log Number** 258666

NOT A PERMIT

FilmL.A., Inc.
6255 W Sunset Blvd, 12th Floor
Hollywood, CA 90028
t: (213)977-8600 - f: (213)977-8601
www.filmla.com

Summary Information

Location

Permit Number F00157246-B
Production Company NBCUNIVERSAL MEDIA, LLC A FULL...
Insured Company NBCUNIVERSAL MEDIA, LLC A FULL...
Production Title DIRTY JOHN SEASON 2 EP 203

Location Manager Richard DiPatri
Primary Phone Office - 818-733-3124
Secondary Phone Mobile - 323-854-6934

Date(s) 10/21/2019 to 10/21/2019 **Time(s)** 06:00 to 22:00

Posting "No Parking" signs S/S CALIFA ST., OWENSMOUTH WEST 300' FEET.

Approximate Footage 0 - 300 **Log Number** 258920

Date(s) 10/17/2019 to 10/17/2019 **Time(s)** 06:00 to 22:00

Posting "No Parking" signs W/S OWENSMOUTH., OXNARD TO CALIFA ST.
S/S OXNARD ST., VASSER TO OWENSMOUTH
N/S CALIFA ST., OXNARD ST. TO VASSER.

Approximate Footage more than 1800 **Log Number** 258921

Date(s) 10/18/2019 to 10/18/2019 **Time(s)** 00:00 to 00:00

Lane / Full Closure LANE CLOSURES
W/S OWENSMOUTH., OXNARD TO CALIFA ST.
S/S OXNARD., VASSER TO OWENSMOUTH
N/S CALIFA ST,. OXNARD TO VASSER.

Approximate Footage 0 - 300

Date(s) 10/18/2019 to 10/18/2019 **Time(s)** 08:00 to 02:00

NO PERMIT

F-315-U

LOS ANGELES FIRE DEPARTMENT

Permit #F00157246-B

Permit No: 29209

Date Issue 0/11/2019

SPECIAL PERMIT TO USE SPECIAL EFFECTS

State Lic No 1120.06

Name:	BELLISSIMO, THOMAS L.	Address:	15770 SANDYOAK LN			Phone:	(213) 200-9941
Company:	BELLISSIMO=BELARDINELLI EFFECT	City:	SANTA CLARITA			Mobile:	
Email:	effectstom@yahoo.com	State:	CA	Zip:	91387	Fax:	(661) 252-0111

2nd Operator: 3475.08 TRISTAN BELLISIMO

Production Title: DIRTY JOHN 2 Production Company: NBC / UNIVERSAL

Location: 21700 OXNARD ST.

PERMISSION IS HEREBY GRANTED TO SIMULATE:

1) UP TO ACTORS SMOKING ON CAMERA FOR CINEMATIC PURPOSES.
2) INTERIOR SMOKE MACHINES W/ FIRE ALARM DISABLE REQUIRED

USING THE FOLLOWING SPECIAL EFFECTS MATERIAL:

HERBAL CIGARETTES, SMOKE MACHINES

UNDER THE FOLLOWING CONDITIONS:

UNDER THE DIRECT SUPERVISION OF BELLISSIMO, THOMAS L., 1120.06 AND LAFD UFSO REQUIRED FOR F/A DISABLE - FILMLA# 157246 (CODY P)
1) GENERAL PRECAUTIONS AGAINST FIRE / INJURY.
2) MAINTAIN AT LEAST 1 FIRE EXTINGUISHER (H2O OR CO2) [REVISED PERMIT DATE PER BELLISSIMO REQUEST]

ADDITIONAL TERMS AND CONDITIONS

992.6 HSC RESPONSIBILITY. The Company representative shall provide to the authority having jurisdiction the name and license number of the special effects operator who shall have the authority, responsibility and be in charge of handling all Special Effects Material. The company representative shall also allocate sufficient time to the Special Effects Pyrotechnic Operator to prepare for the transportation, parking, storing, securing daily, discharging, disposing of, or otherwise handling of fireworks, pyrotechnic devices, or materials in a sane manner. Upon completion of firing, no unauthorized person shall be permitted access to the firing area until the licensed pyrotechnic operator has determined the area to be safe and secure.

NOTICE: The permittee and production company shall be advised that this permit in no way removes or modifies their responsibility to comply with any other applicable laws or ordinances, including those relating to excessive noise.

57.105.8 THE CHIEF SHALL HAVE THE POWER TO REVOKE OR SUSPEND ANY SPECIAL PERMIT UPON VIOLATION OF THE TERMS AND CONDITIONS IN ACCORDANCE WITH PROVISIONS OF SECTION 57.105.5 OF THE LOS ANGELES MUNICIPAL CODE.

SUBJECT TO FIELD INSPECTION NO DEVIATION WITHOUT WRITTEN PERMISSION

TEMPORARY FROM

10/18/2019 TO **10/18/2019**

Fire Chief
By: RILES/MOREL
Phone: 213 978-3670

lafd:rev 2/2017

NOT A PERMIT

Permit #F001572446-B

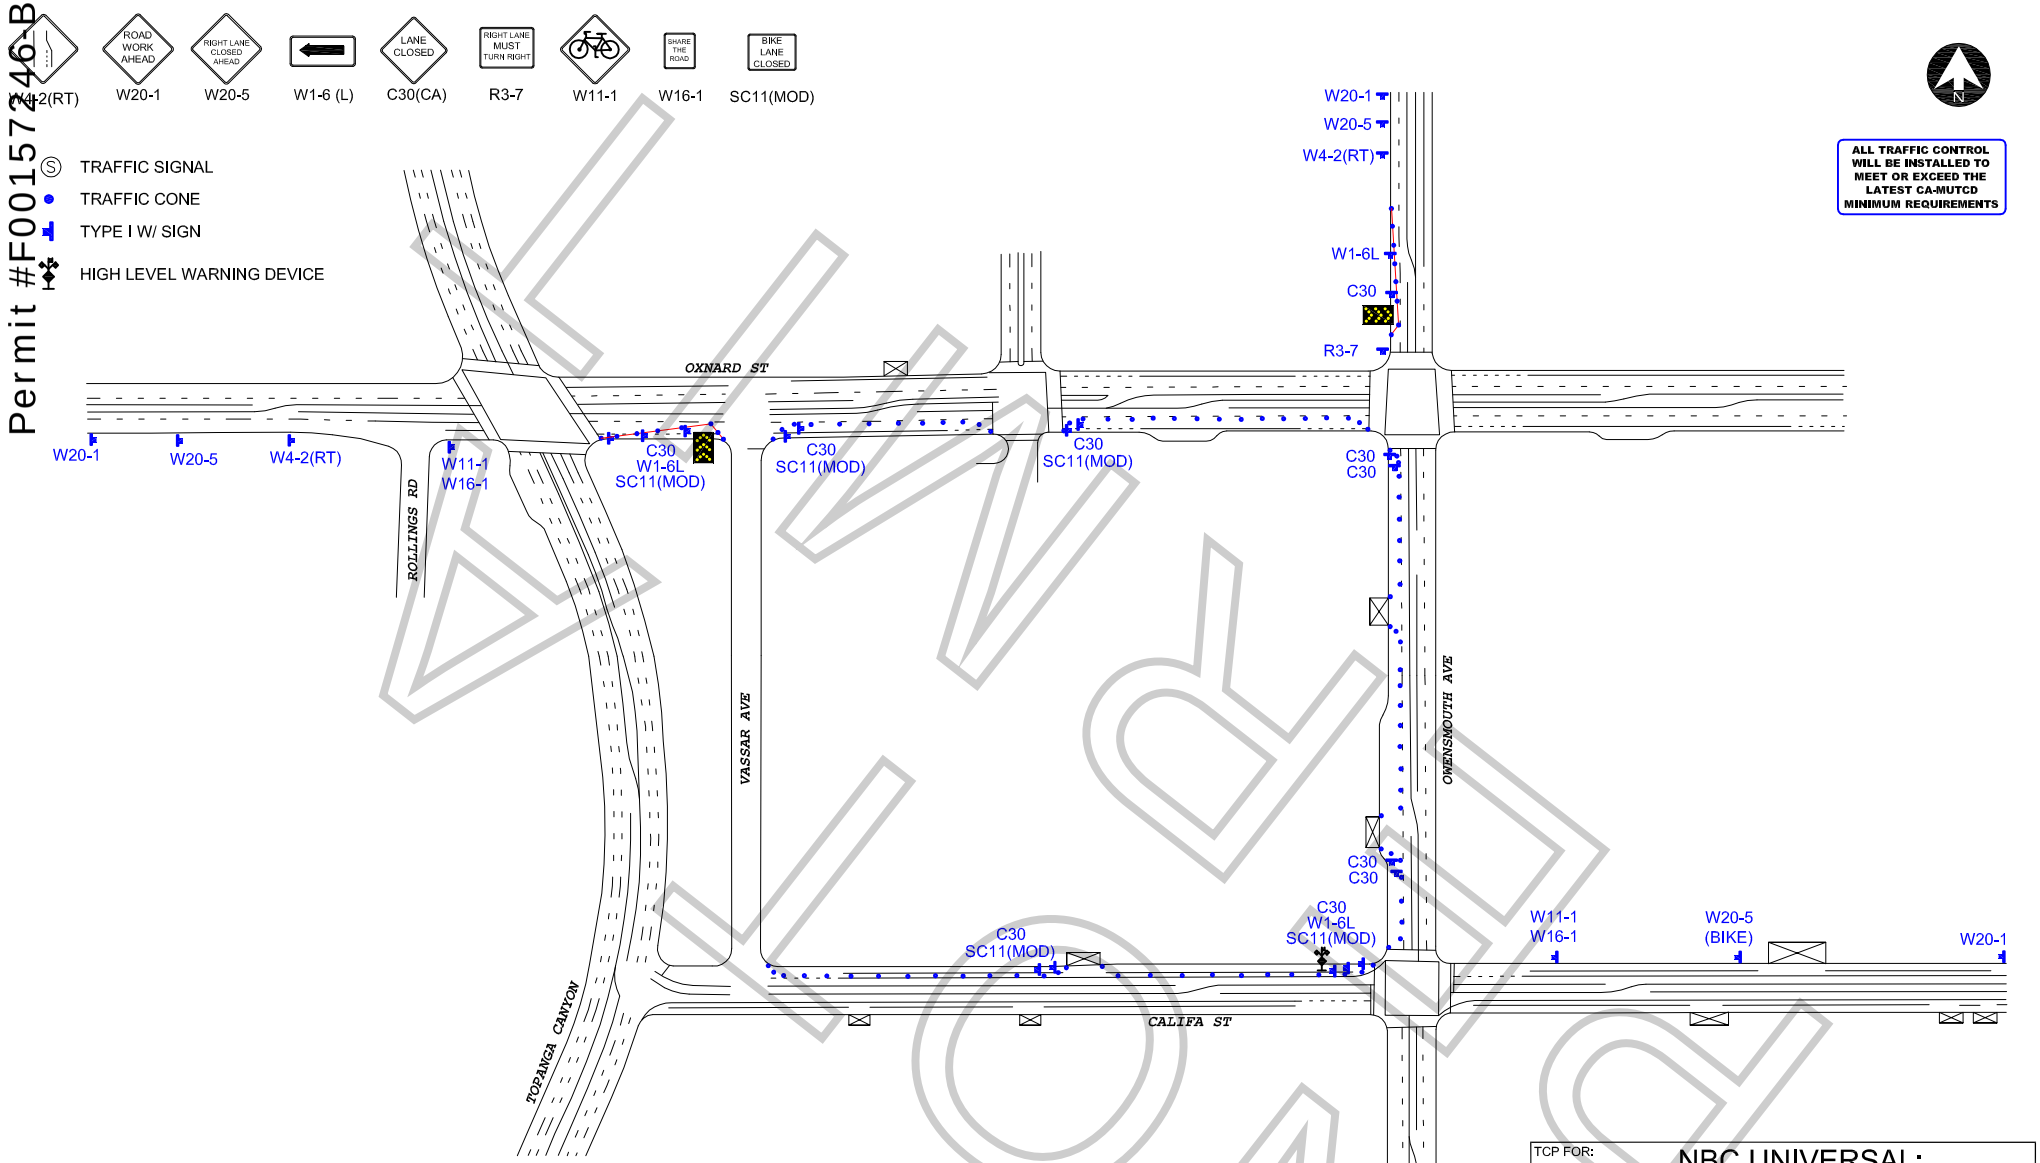

ALIGNED

WORK ZONE TRAFFIC CONTROL PLAN
GENERAL NOTES

1. DATE/TIME: 10-18-19 FROM 08:00 HOURS TO 02:00 HOURS.

2. ALL SIGNING, STRIPING, AND TRAFFIC CONTROL DEVICES SHALL CONFORM TO THE (CURRENT) STATE OF CALIFORNIA DEPARTMENT OF TRANSPORTATION (CALTRANS) STANDARD PLANS AND STANDARD SPECIFICATIONS, CALIFORNIA MUTCD, AND ANY ADDENDUMS THERETO, AND AS SHOWN ON THESE PLANS, SYMBOLS AND ABBREVIATIONS USED ARE SHOWN ON CALTRANS STANDARD PLANS.
3. THERE WILL BE NO INTERFERENCE WITH TRAFFIC SIGNALS OR CROSSWALKS.
4. CONES WILL BE 28" MINIMUM HEIGHT AND HAVE REFLECTORIZED SLEEVES FOR NIGHT WORK.
5. POLICE WILL DIRECT TRAFFIC IF NECESSARY.

TCP FOR: NBC UNIVERSAL: "DIRTY JOHN"

LOCATION: N/S CURB - CALIFA ST FROM OWENSMOUTH TO VASSER
S/S CURB & BIKE LANE - OXNARD ST FROM VASSER TO OWENSMOUTH
W/S CURB - OWENSMOUTH AVE FROM OXNARD TO CALIFA
WOODLAND HILLS, CALIFORNIA

CONTACT: RICHARD DIPATRI
PH# 323.854.6934
MIKE WEBSTER
OFFICE# 323-579-1173

JCL TRAFFIC SERVICES
(213) 622-9775
C31-CA Lic # 805357

DATE | REVISIONS

DRAFTER: MARIO MENJIVAR
SCALE: N.T.S.
FILM LA: CODY PENWELL